Land Title Act 1994 ; Land Act 1994
Form 21 Version 4

SURVEY PLAN

Sheet 1 of 2

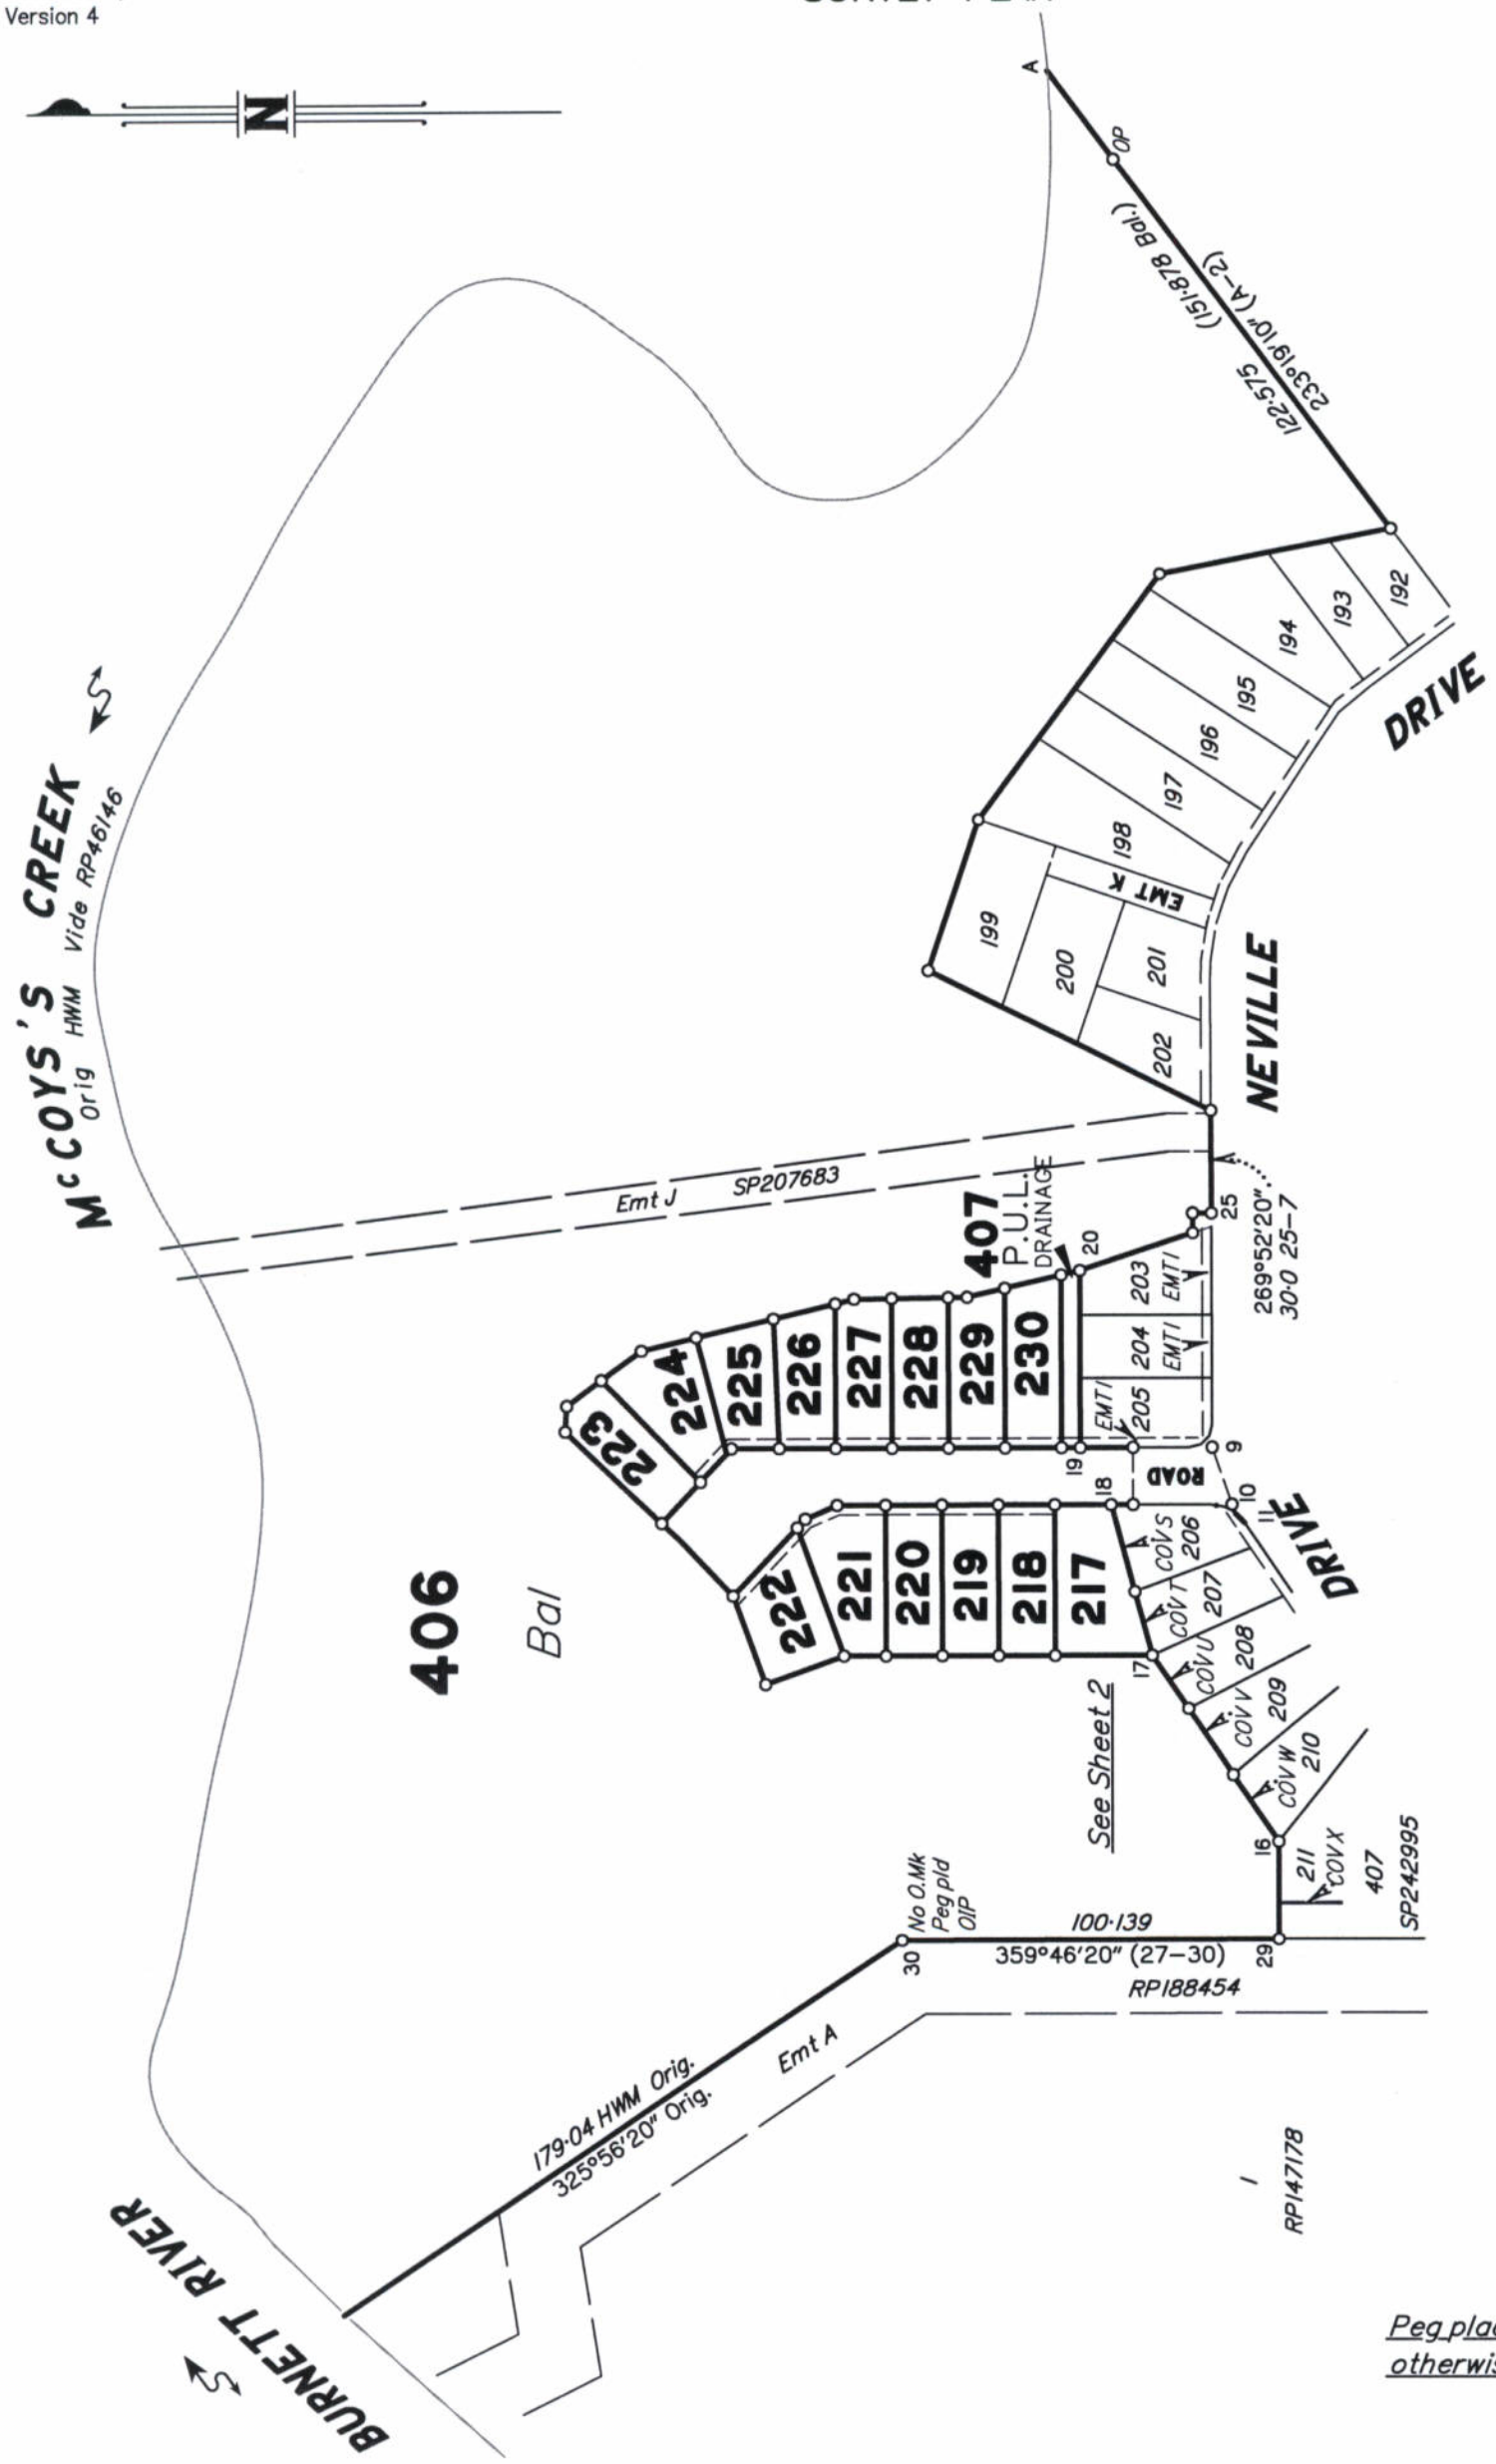

Original information compiled from RP46146 & SP207683 in the Department of Environment and Resource Management.

Peg placed at all new corners, unless otherwise stated.

Peg placed at all new corners, unless otherwise stated.

PACIFIC COAST SURVEYS (Aust) PTY LTD (ABN 33 120 271 052) hereby certify that the land comprised in this plan was surveyed by the corporation, by Philip Martin O'DONOGHUE, cadastral surveyor, for whose work the corporation accepts responsibility, and that the plan is accurate, that the said survey was performed in accordance with the Survey and Mapping Infrastructure Act 2003 and Surveyors Act 2003 and associated Regulations and Standards and that the said survey was completed on 22/7/2016.

Director

Director

Date

0 50 mm 100 mm 150 mm

State copyright reserved.

Plan of Lots 217–230,405 & 406 and Emts A–E in Lots 218–222 respectively & Emts F–L in Lots 224–230 respectively.

Cancelling Lot 405 on SP242995

LOCAL GOVERNMENT: Bundaberg R.C.

LOCALITY: Branyan

Meridian: MGA Zone 56 vide meridian table.

Survey Records: No

Scale: 1:2000

Format: STANDARD

SP287633

FORM 21A – FRONT

Land Title Act 1994 ; Land Act 1994
Form 21A Version 1

ADDITIONAL SHEET

1 : 500

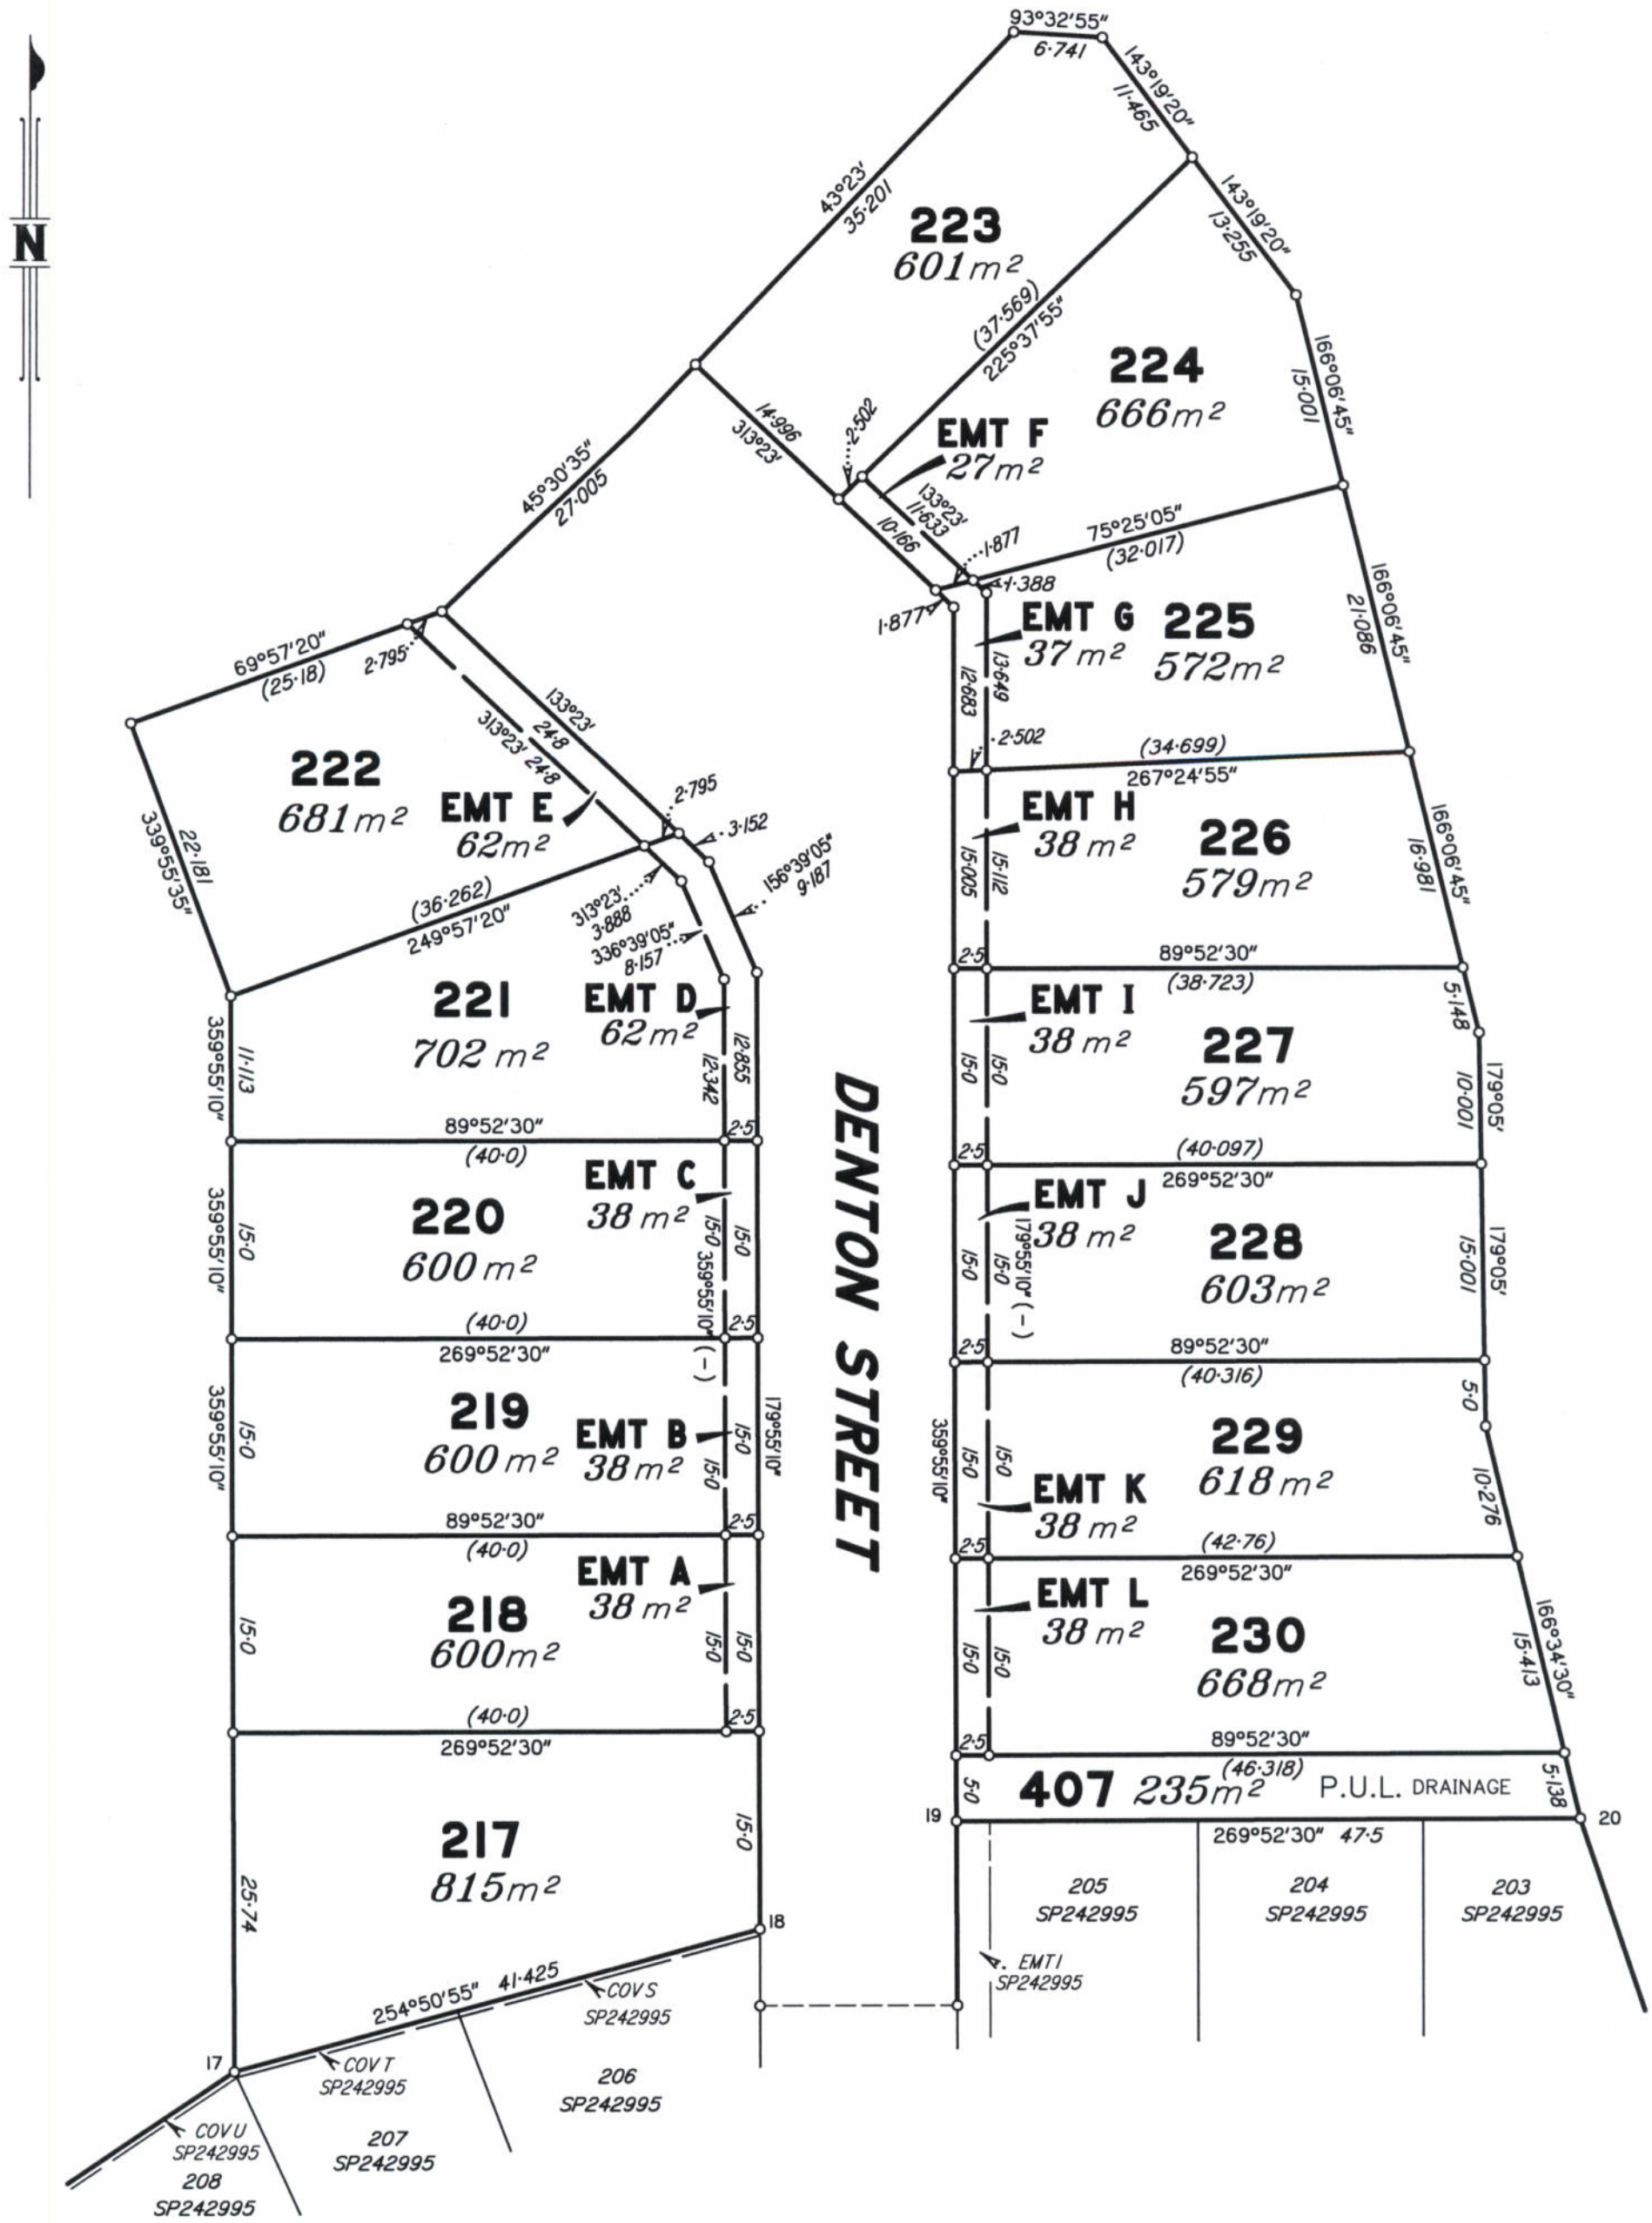

State copyright reserved.

Insert Plan Number SP287633

0 50 mm 100 mm 150 mm